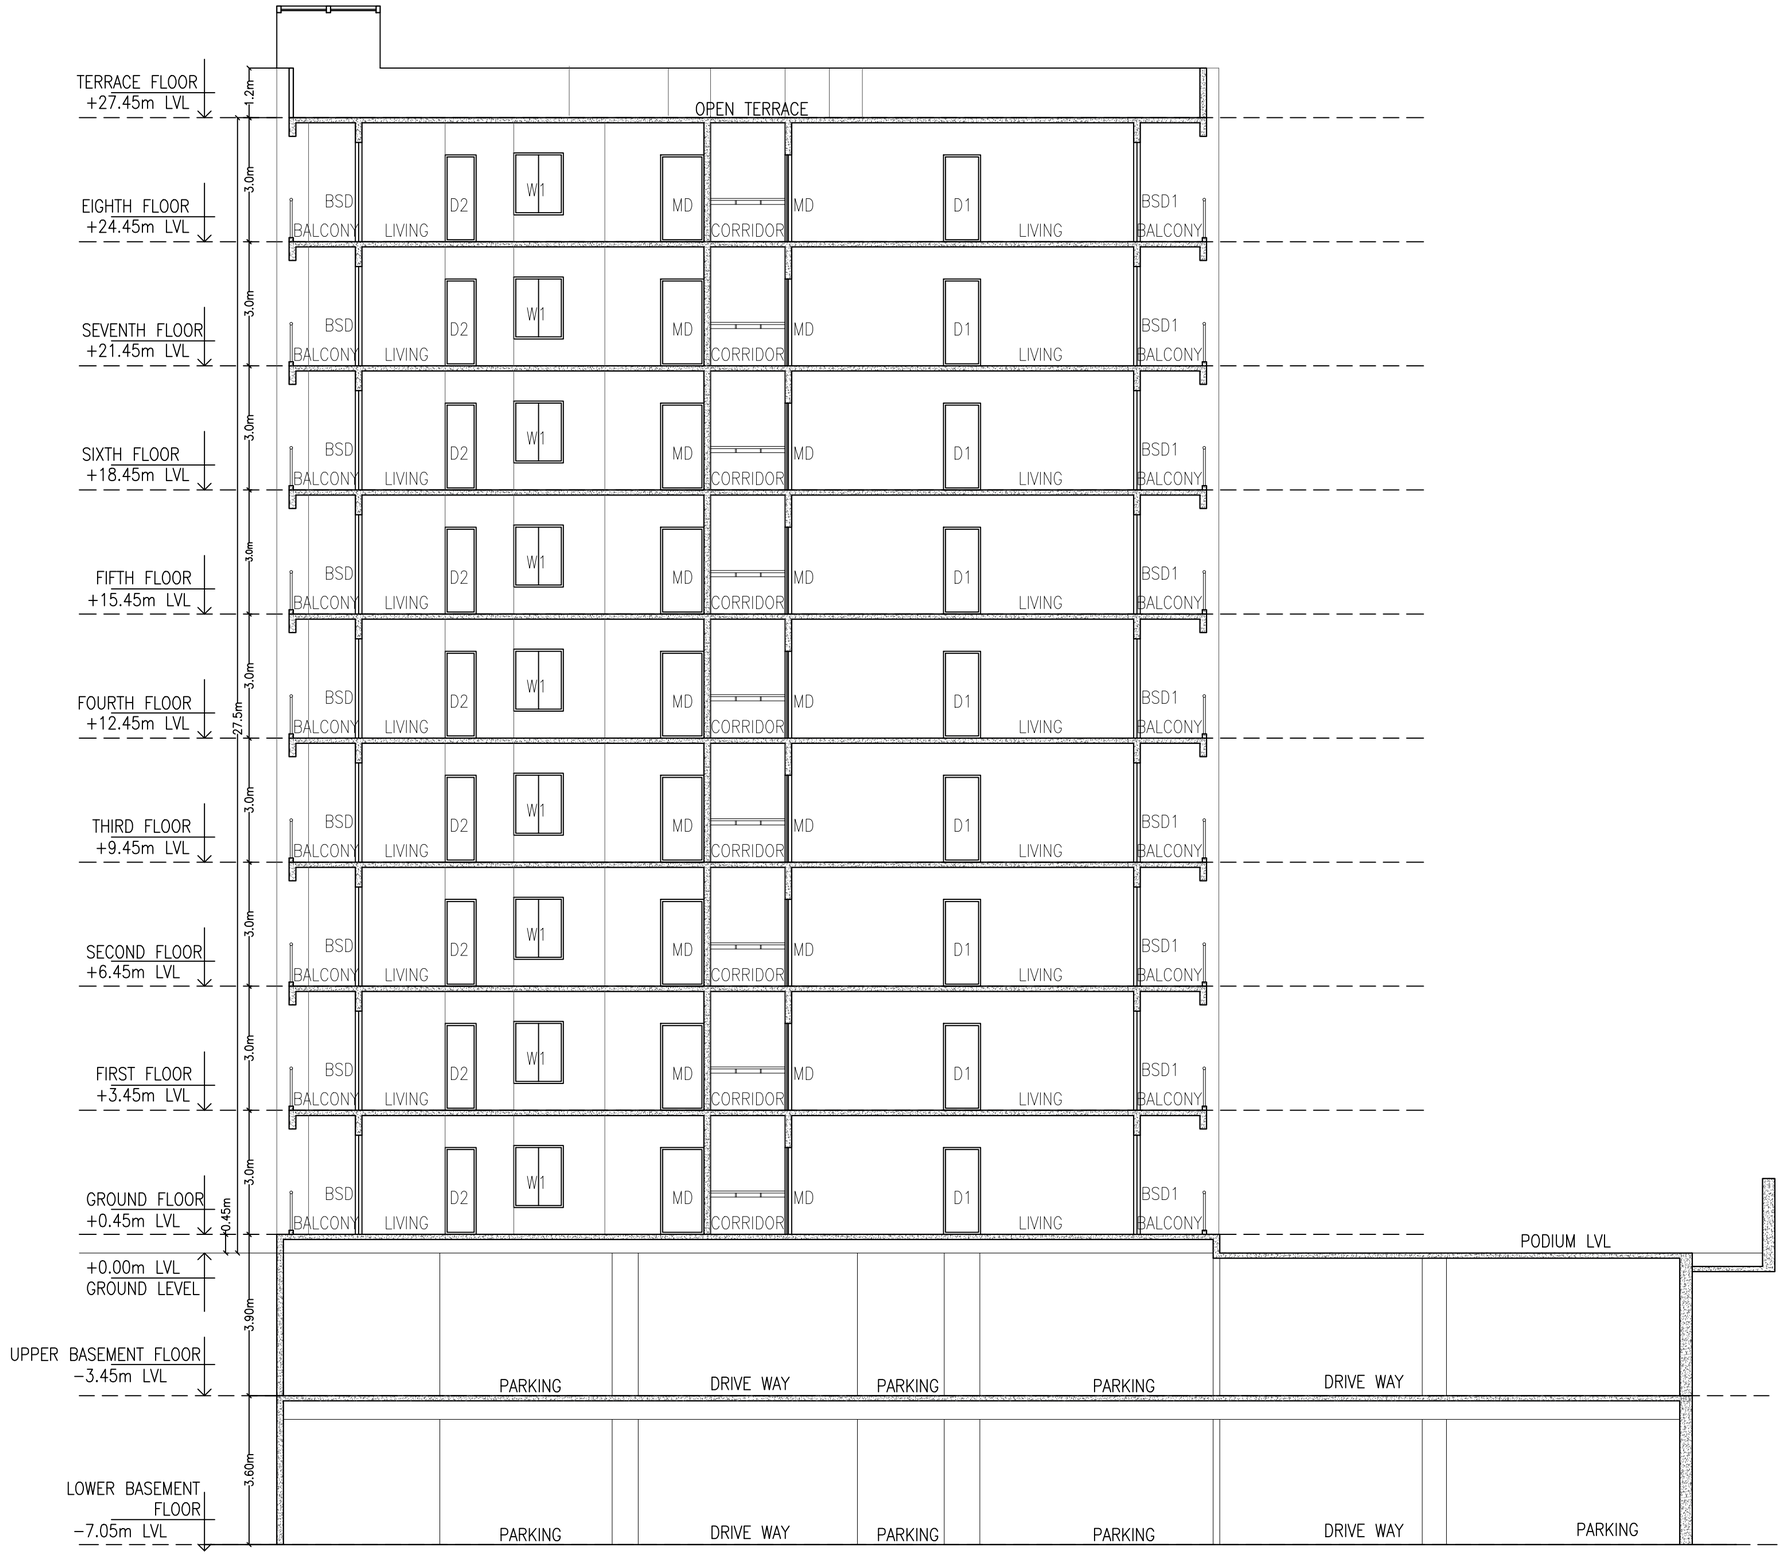

SECTION−AA

NORTH

NOTE : FOR DETAILED SPECIFICATIONS REFER TENDER DOCUMENT

FOR TENDER PURPOSE

AUTHORIZED CLIENT:

BANGALORE DEVELOPMENT AUTHORITY
OFFICE OF THE EXECUTIVE ENGINEER
T.CHOWDAIAH ROAD, KUMARAPARK WEST,
BENGALURU − 560020

PROJECT TITLE:

PROPOSED CONSTRUCTION OF 2 BHK
HOUSING PROJECT AT KENCHANAPURA , SY NO 02, PART−D
KENCHANAPURA BANGALORE

DRAWING TITLE:

SECTION

SCALE−1:150	SIZE−A3	DATE: 15/04/2025
DRAWING NUMBER		REV
A−07		T0